REVISIONS			
SYMBOL	DESCRIPTION	DATE	APPROVED

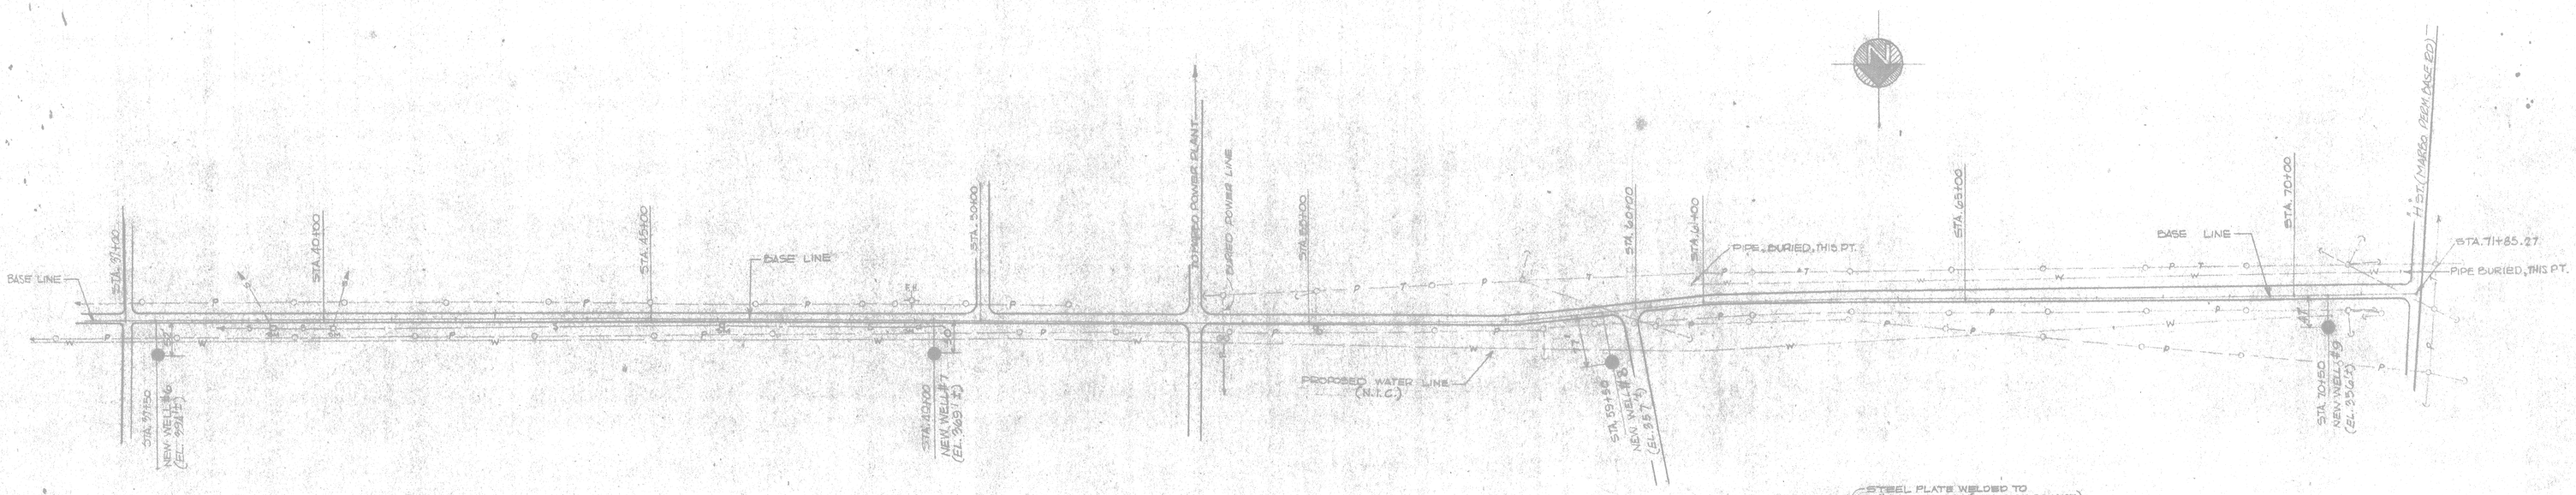

PLAN
STA. 37+00 TO 85+27
SCALE: 1" = 100'

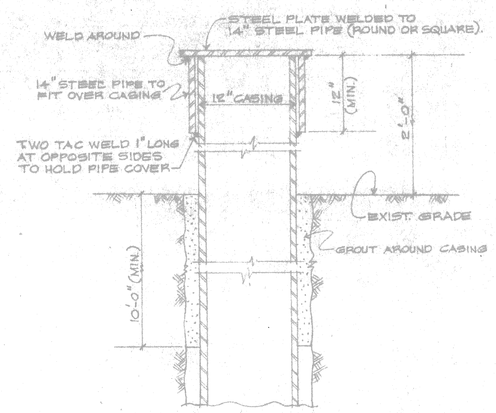

WELL SECTIONAL ELEVATION
NOT TO SCALE

GENERAL NOTES

1. FOUR WELLS ARE REQUIRE TO BE FURNISHED COMPLETE UNDER THIS CONTRACT. NUMBER'S 6, 7, 8 & 9 WHICH ARE LOCATED ON THIS SHEET.
2. WELL #9 SHALL BE DRILLED FIRST. THE REMAINING SEQUENCE WILL BE AS DIRECTED BY THE CONTRACTING OFFICER.

GRAPHIC SCALE
0 50 100 200 300
1" = 100'-0"

SATISFACTORY TO:
DEPARTMENT OF THE AIR FORCE
Charles E. Vorck
DATE 24 June '64

GREEN & WALL, INC.
WASHINGTON 6, D. C.
ARCHITECTS - ENGINEERS
DES M.G. DR B.J. CHK M.G.
SUPV M.G. CH ENGR J.H.M.
SUBMITTED BY D. C. WALL
FIRM MEMBER (PARTNER)
OICC REVD.
MOR REPAIR
APPROVED DATE
OFFICER IN CHARGE
APPROVED FOR BUDOCKS DATE 6-24-64
OIC FOR CHIEF OF BUREAU

DEPARTMENT OF THE NAVY BUREAU OF YARDS & DOCKS
OFFICER IN CHARGE OF CONSTRUCTION
GUAM, MARIANAS

U. S. AIR FORCE
ANDERSEN AIR FORCE BASE
WATER SUPPLY - ADDITIONAL WELLS
WELL LOCATION PLAN
MARBO AREA

CODE IDENT NO.	SIZE	Y & D DRAWING NO.
80091	F	1015040
SCALE GRAPHIC	SPEC 57298/NBY 57298	SHEET 2 OF 2

41-B-41

WATER DIS

AS-WELLS